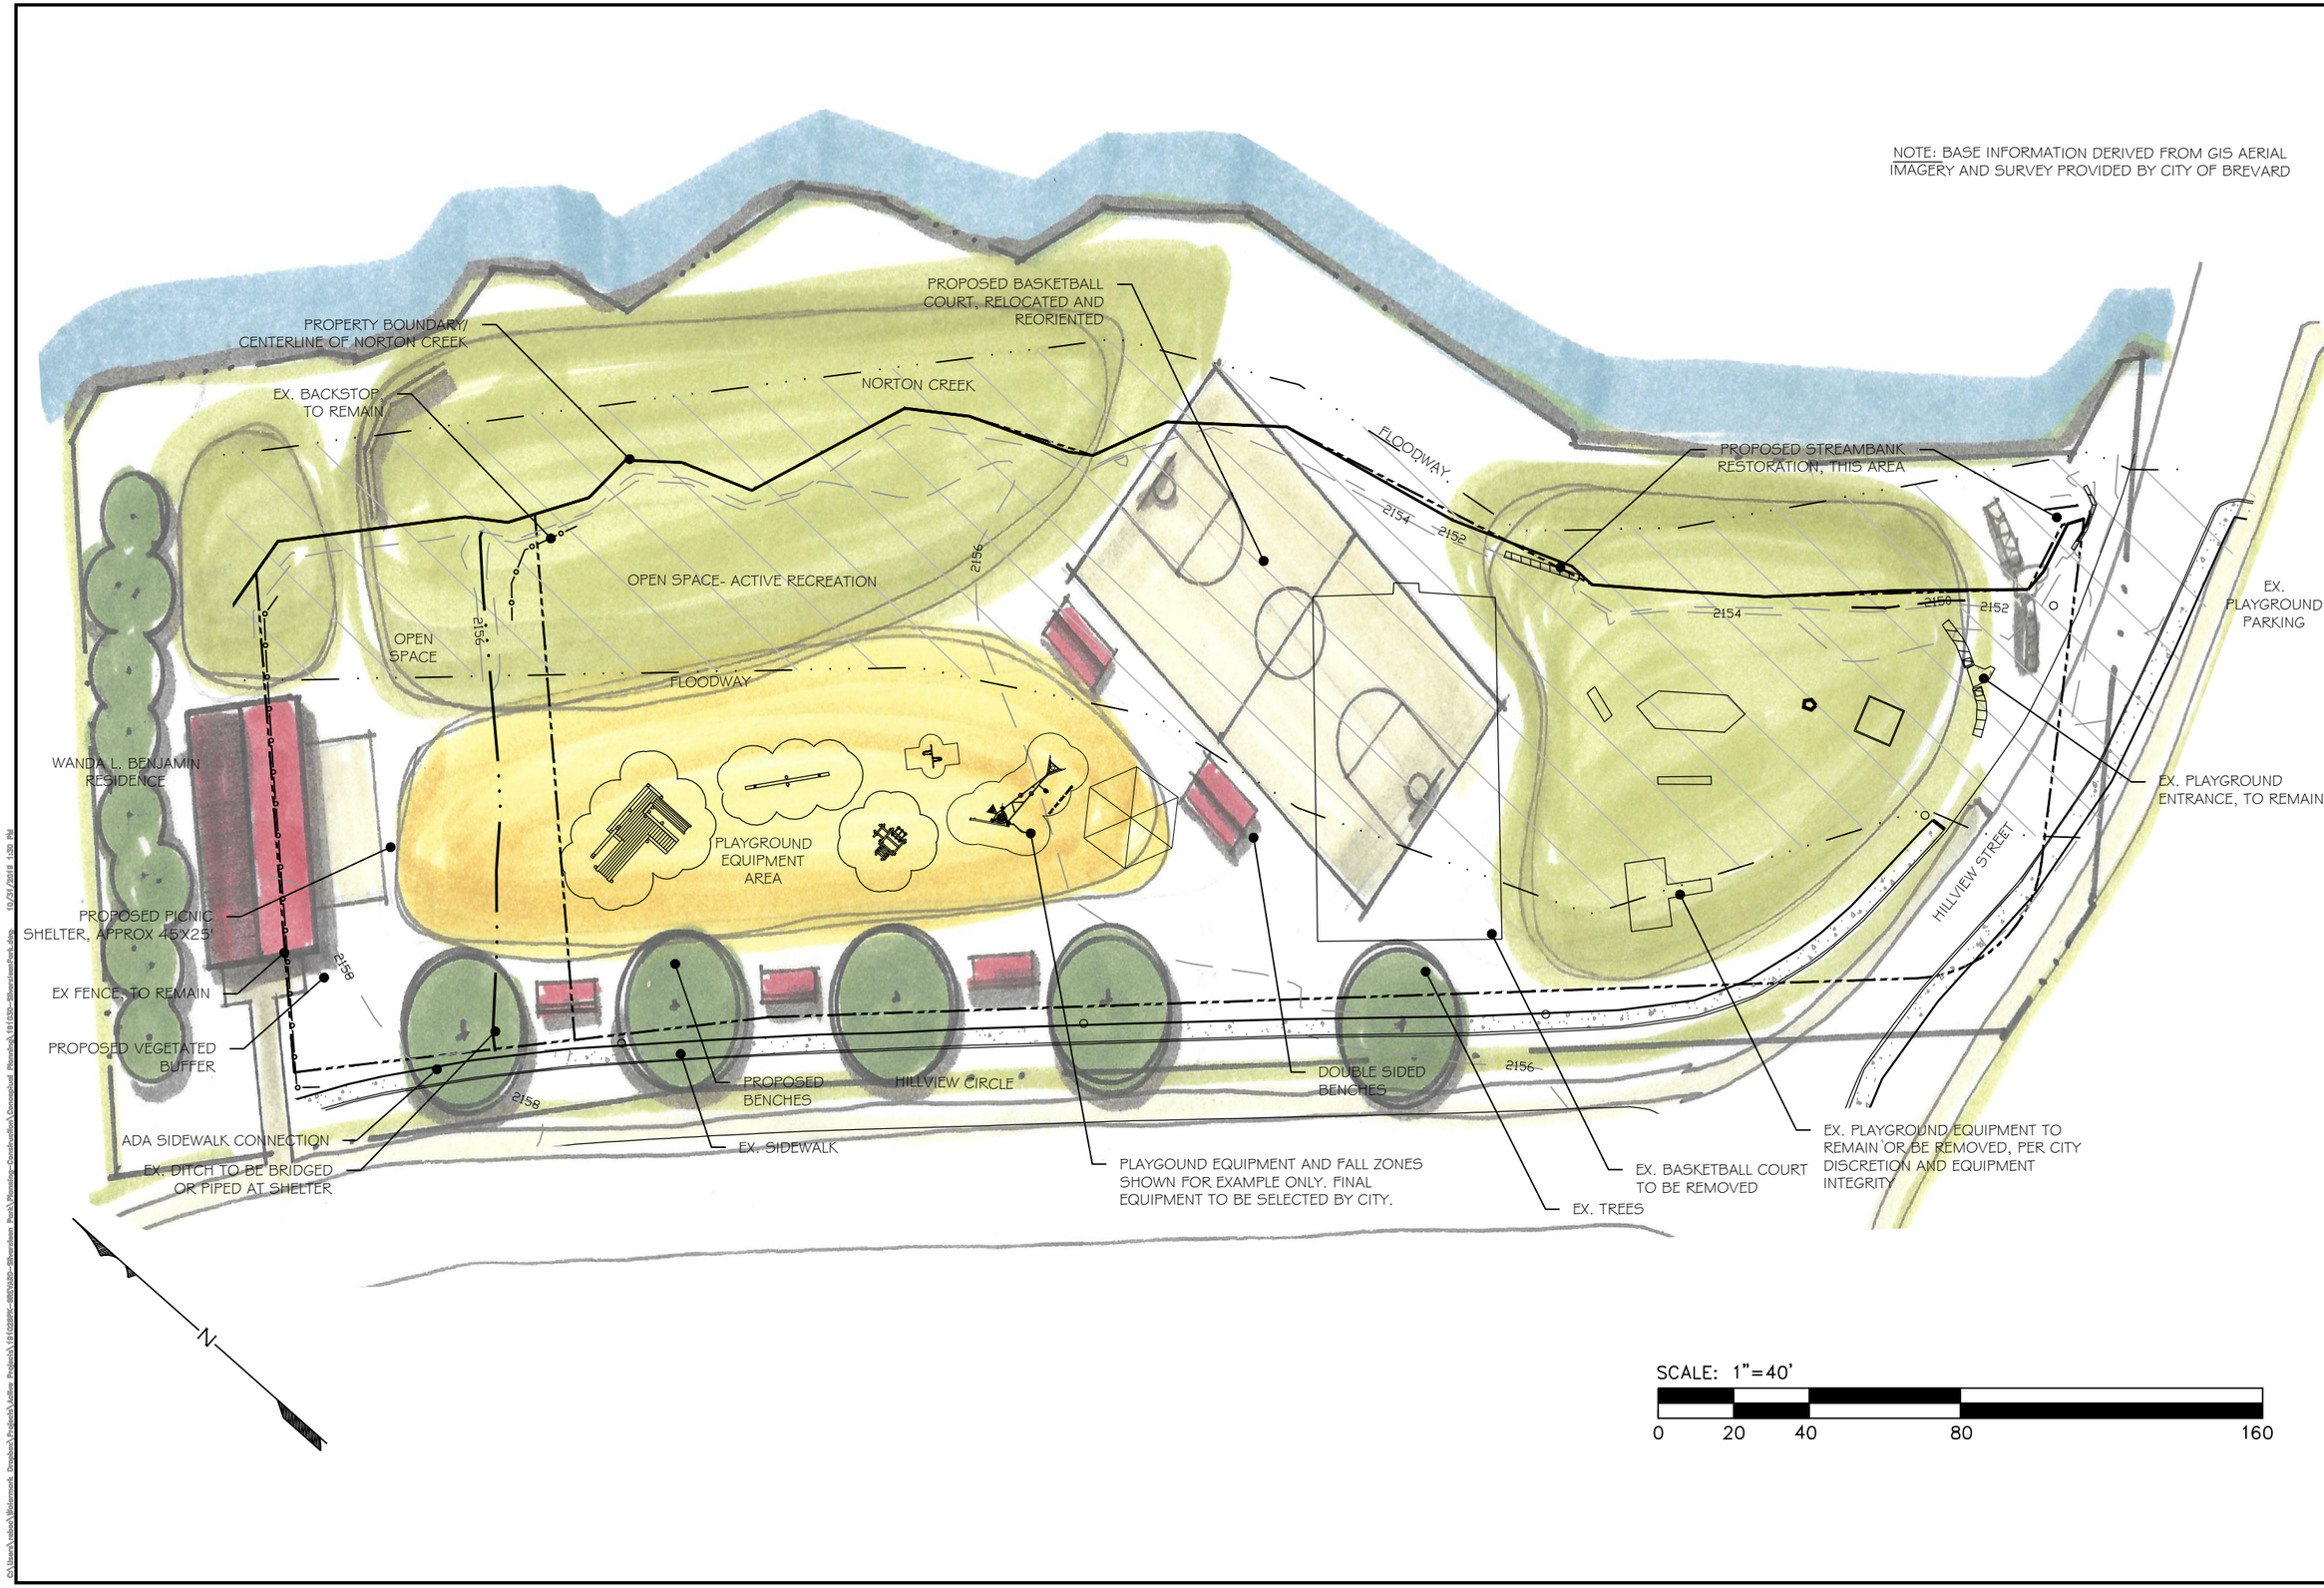


WATERMARK
LANDSCAPE ARCHITECTURE
HUNTER MARKS, RLA, ASLA, LEED AP / BROOKE JOHNSON, BLA
HENDERSONVILLE, NC
(828) 595-2327
HUNTER@WATERMARKLAND.COM
LANDSCAPE ARCHITECTURE | LAND PLANNING | CONSULTING

# SILVERSTEEN PARK

BREVARD, NORTH CAROLINA

Date: 10-31-2019
Job No: 191029PK
Drawn By: RBJ
Checked By: AHM
Revisions

PLAYGROUND FUNCTIONAL LAYOUT

LA-1

NORTH CAROLINA
LANDSCAPE ARCHITECT
HUNTER MARKS